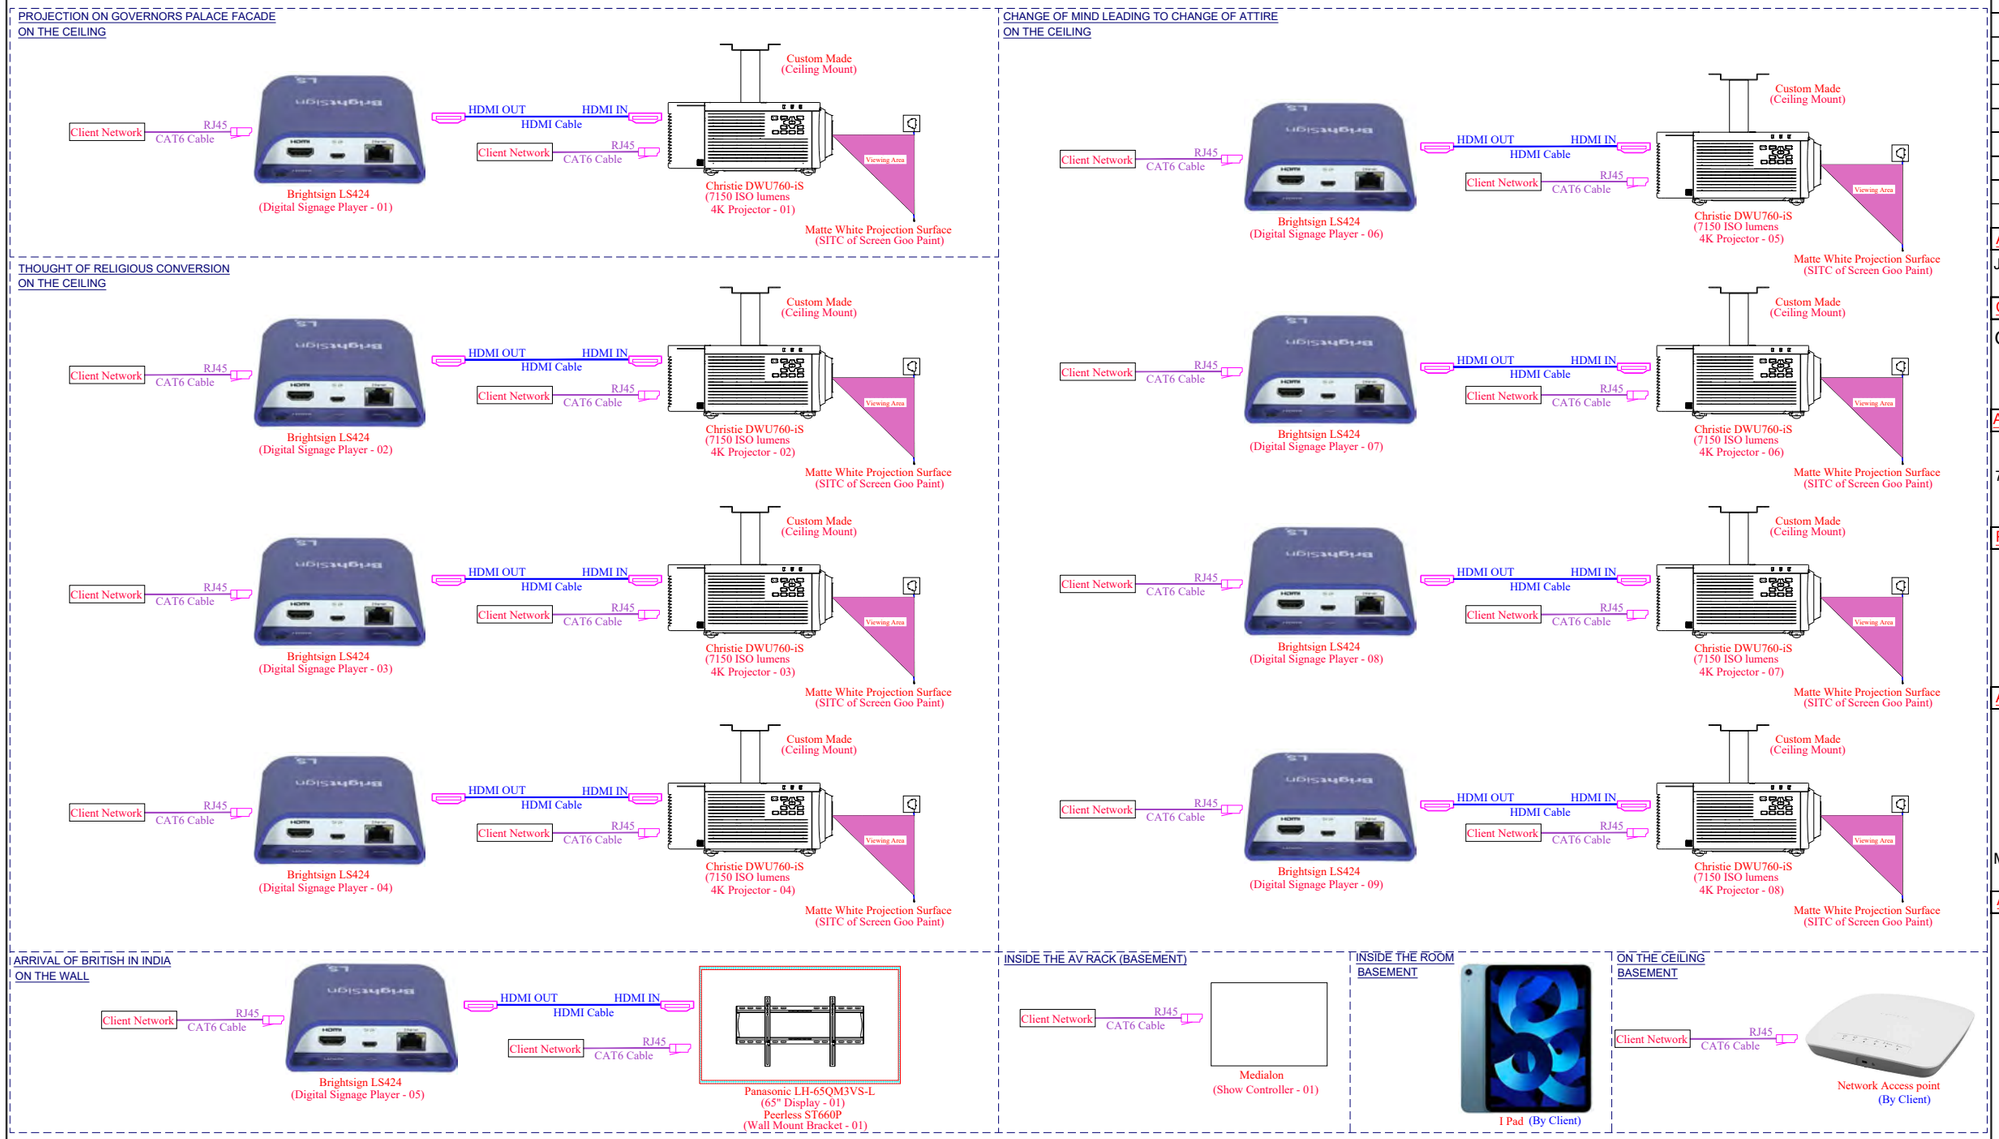

BASEMENT
VIDEO & CONTROL SCHEMATICS

NOTES

1. This drawing is the property of AV Integration Distribution (India) Private Limited, Reproduction/Duplication of this drawing in part or whole is not permitted.
2. All dimension are in millimeters unless otherwise indicate.
3. Do not scale off this drawing.
4. This drawings to be read in conjunction with all relevant architectural,civil/structural, and services engineer's drawing and specifications.
5. Any discrepancies to be reported immediately to the architect.
6. For Telephone/Data requirements,see drawings by others.
7. Please maintain one feet space between the AV cables and Power cables.

REVISION & ISSUE

REVNO	DATE	ISSUED TO
00	30.11.2022	GM

AV SHOP DRAWINGS FOR

JAIPUR DEVELOPMENT AUTHORITY
@ RAJASTHAN

CLIENT:-

GANDHI DARSHAN MUSEUM
S-3, Anita Colony
Bajaj Nagar, Jaipur,
Rajasthan - 302015

ARCHITECTS

A.MRIDUL
ARCHITECT
71, NEHRU PARK, JODHPUR- 342003
Tel : (+91-291) 2430789/2431789
E-mail: amridul.architect@gmail.com

PMC:-

Lokusdesign
25, Sindh Society Rd, Ward No. 8,
Sadhu Vasvani Nagar, Aundh,
Pune, Maharashtra 411007

AV CONSULTANTS:-

CLARITY
Clarity Consulting Pvt. Ltd.
F-801, Richmond Grand,
Behind Torrent Power House
Makrba Police Station, Makarba 380051
Ahmedabad, India5

AV SYSTEM INTEGRATED BY

AVI>
AV Integration Distribution (India) Pvt.Ltd.,
#300, Samrudhi, 1st Block RT Nagar
Bangalore-560032, India
Tel : 91-80-41267472
Fax : 91-80-41267473
email : mail@avidindia.in
URL : www.avidindia.in

DRAWING TITLE

BASEMENT
VIDEO & CONTROL SCHEMATICS

DRAWN BY	MANOJ	SCALE	NTS
CHECKED BY	VETRI	DATE	13.07.2023
APPROVED BY	RAJESH	SHEET	A3/01

PROJECT NUMBER : PC-1222-00881
DRAWING NUMBER : AVID-GM-BF-VS-02
REV 00