Note:

1. Laptop or PC location will be Credenza or Cabinet top.

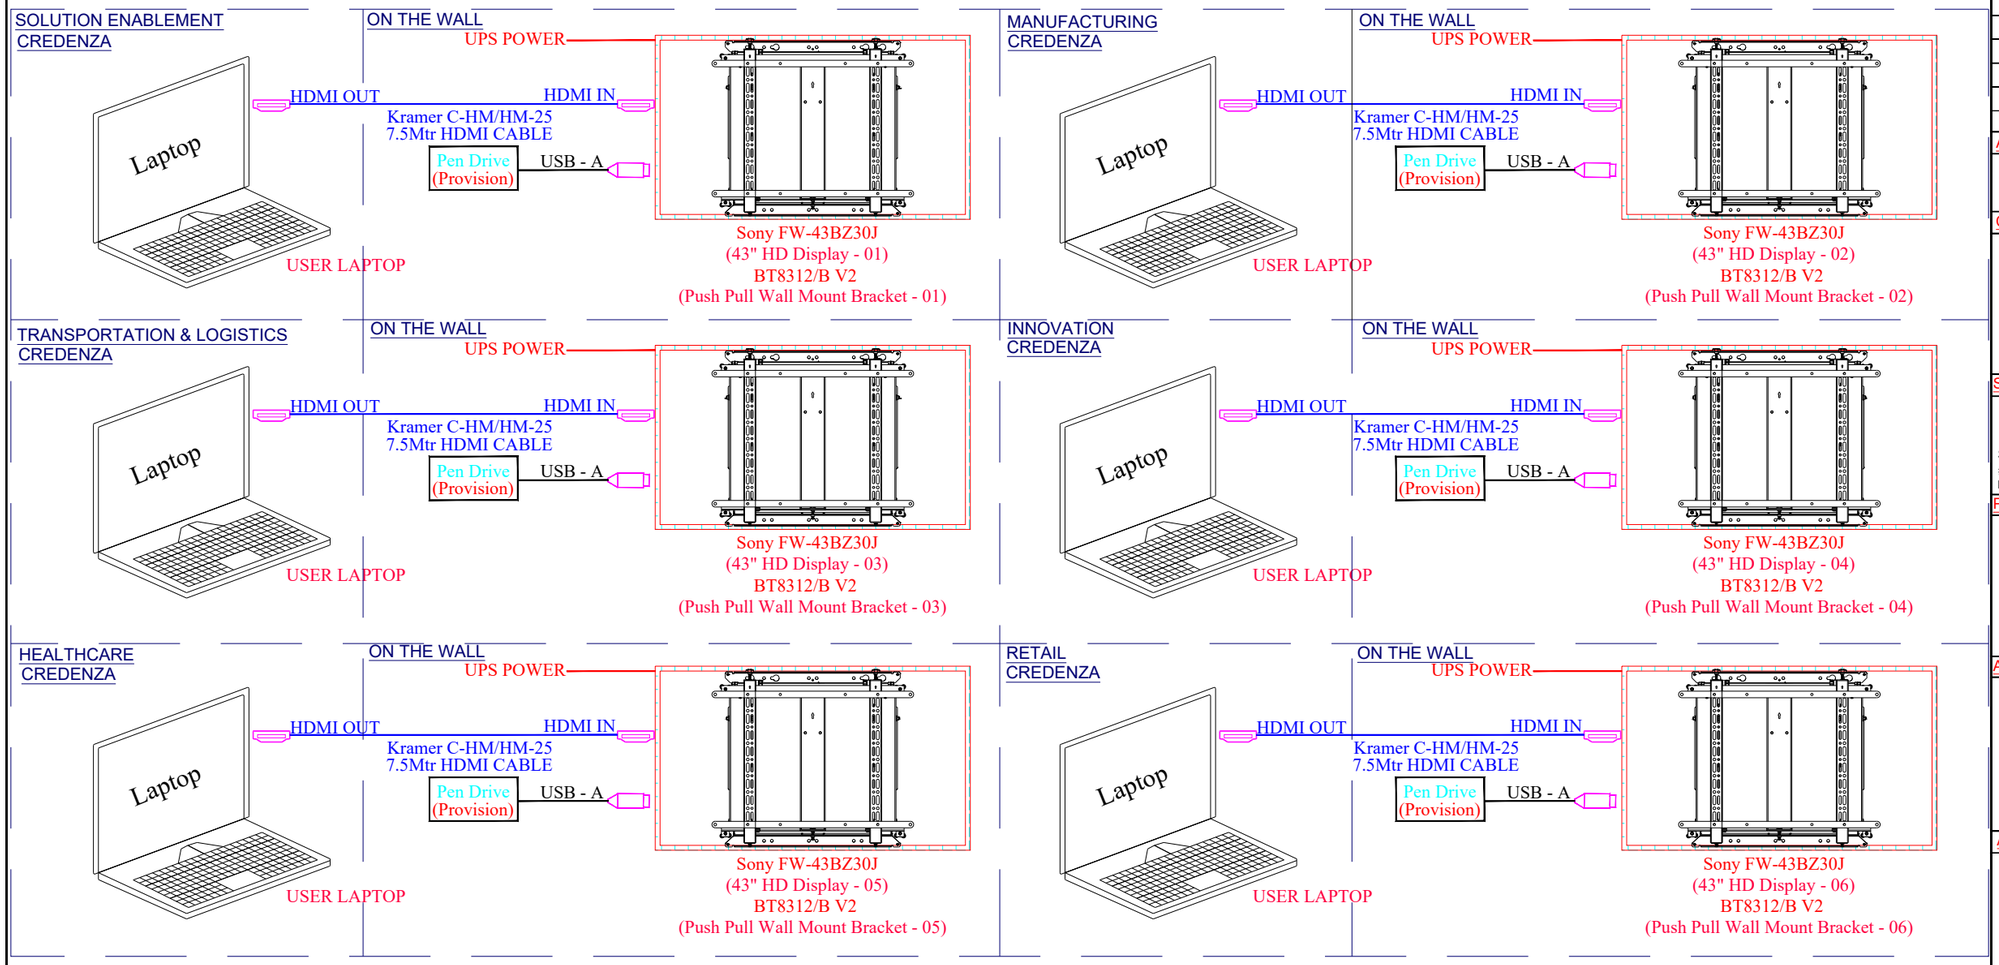

EXPERIENCE CENTER
AV SCHEMATICS

NOTES

1. This drawing is the property of AV Integration Distribution (India) Private Limited, Reproduction/Duplication of this drawing in part or whole is not permitted.
2. All dimension are in millimeters unless otherwise indicate.
3. Do not scale off this drawing.
4. This drawings to be read in conjunction with all relevant architectural,civil/structural, and services engineer's drawing and specifications.
5. Any discrepancies to be reported immediately to the architect.
6. For Telephone/Data requirements,see drawings by others.
7. Please maintain one feet space between the AV cables and Power cables.

REVISION & ISSUE

REVNO	DATE	ISSUED TO
00	16.01.2023	ZEBRA
01	19.05.2023	ZEBRA

AV SHOP DRAWINGS FOR

ZEBRA BAGMANE SOLARIUM CITY
@ BANGALORE.

CLIENT

ZEBRA TECHNOLOGIES

BAGMANE SOLARIUMCITY,
BANGALORE

SERVICE CONSULTANT

SPACE MATRIX

Space Matrix Design Consultants Pvt. Ltd.
#27/6 Sankey Road,Bangalore - 560 052
FAX: Phone:080 4049 4000 080 4049 4299

PROJECT MANAGEMENT

JLL

UB CITY, 24, LEVEL 3, CONCORDE,
VITTAL MALLYA RD, BENGALURU,
KARNATAKA 560001

AV SYSTEM DESIGN&CONSULTANT

3CDN

1ST FLOOR, # 1776, 15TH MAIN, 5TH
BLOCK, HBR LAYOUT, KALYAN NAGAR,
BANGALORE -560043

AV SYSTEM INTEGRATED BY

AVI>

AV Integration Distribution (India) Pvt.Ltd.,
#300, Samrudhi, 1st Block RT Nagar
Bangalore-560032, India
Tel : 91-80-41267472
Fax : 91-80-41267473
email : mail@avidindia.in
URL : www.avidindia.in

DRAWING TITLE

GROUND FLOOR
EXPERIENCE CENTER
AV SCHEMATICS

DRAWN BY	SHEIK	SCALE	NTS
CHECKED BY	VETRI	DATE	19.05.2023
APPROVED BY	RAJESH	SHEET	A3/01

PROJECT NUMBER : PC-0123-00888
DRAWING NUMBER : AVID-ZEB-GF-EXP-SCH-01
REV 00